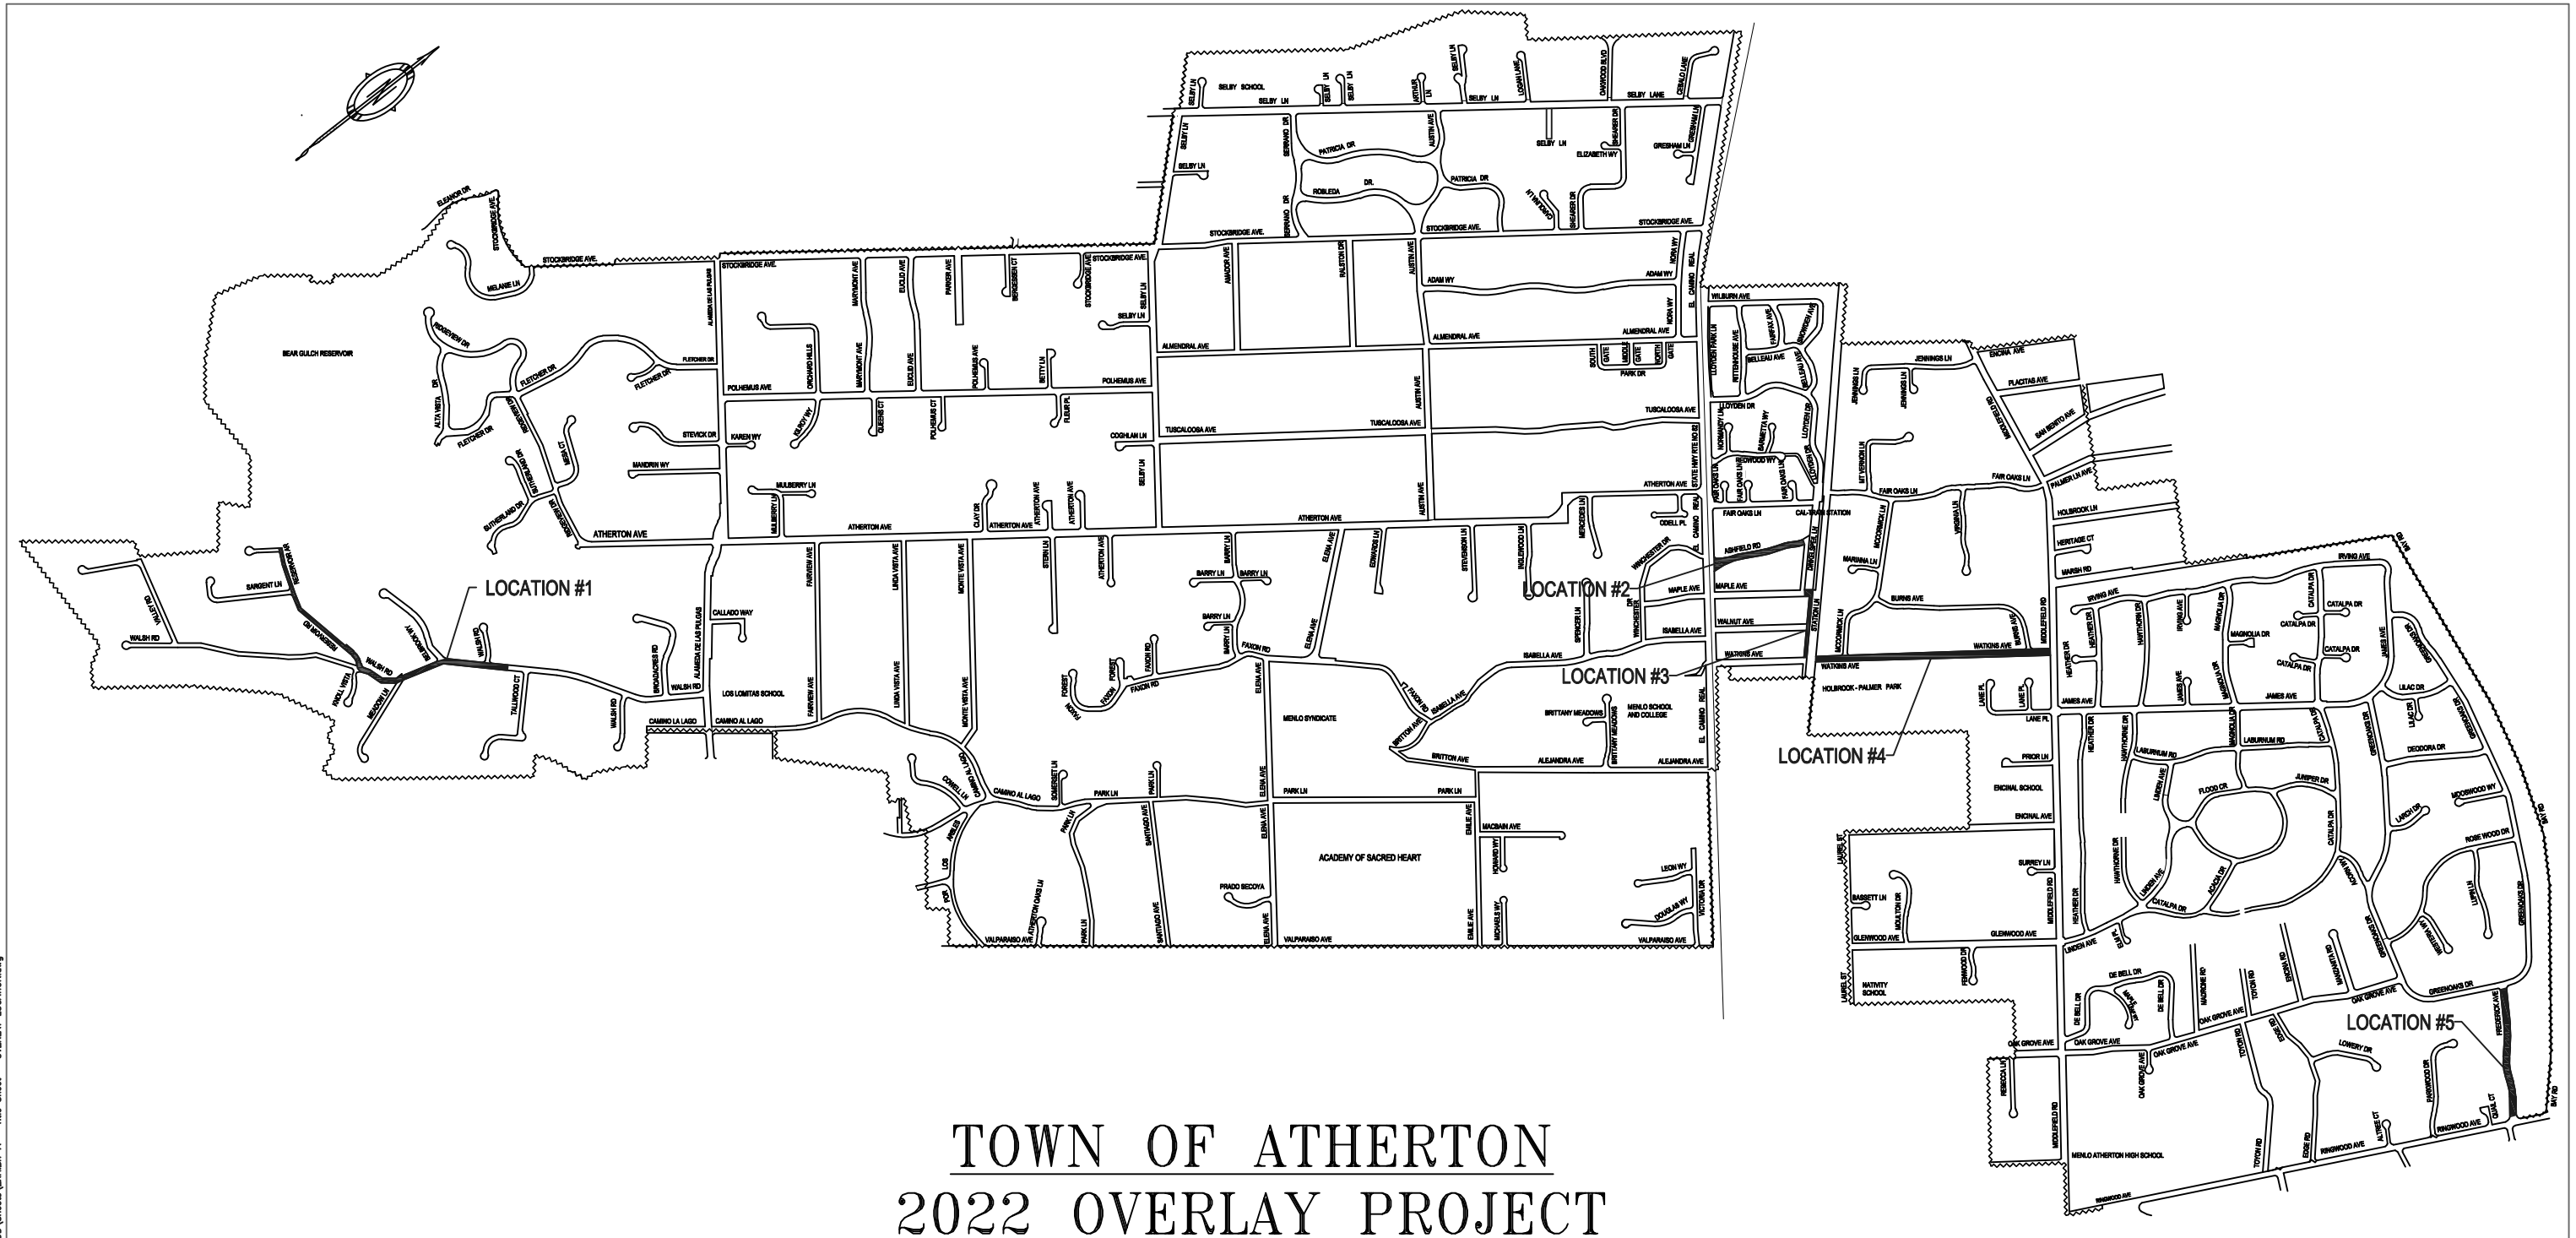

TOWN OF ATHERTON
2022 OVERLAY PROJECT
PROJECT #56100
STREET OVERLAY MAP

NO.	DATE	DESCRIPTION	BY
1		PLANS FOR BID	DGH

REGISTERED CIVIL ENGINEER DATE

PLANS APPROVAL DATE

TOWN OF ATHERTON
DEPARTMENT OF PUBLIC WORKS
91 ASHFIELD ROAD
ATHERTON, CA 94027

THIS PLAN WAS PREPARED UNDER MY DIRECTION
APPROVED BY:

ROBERT OVADIA R.C.E. 52664
DIRECTOR OF PUBLIC WORKS

DRAWN	By D. HUYNH	Checked R. OVADIA	
DESIGN	By D. HUYNH	Checked R. OVADIA	
QUANTITIES	By	Checked	

SCALE: HORIZONTAL: NTS VERTICAL: NTS

TOWN OF ATHERTON
DEPARTMENT OF PUBLIC WORKS

0 1 2 3 4
ORIGINAL SCALE IS IN INCHES FOR REDUCED PLANS

2022 OVERLAY PROJECT

OVERLAY LOCATION MAP

DISREGARD PRINTS BEARING EARLIER PLOT DATES →	DATE PLOTTED	SHEET	OF
	01/11/22	1	1

DWG File: S:\Projects\FY 21-22 Maintenance Projects\2021 Overlay Project - 56096\(ADD\Sheets\EXHIBIT A - Title Sheet - OVERLAY LOCATION.dwg